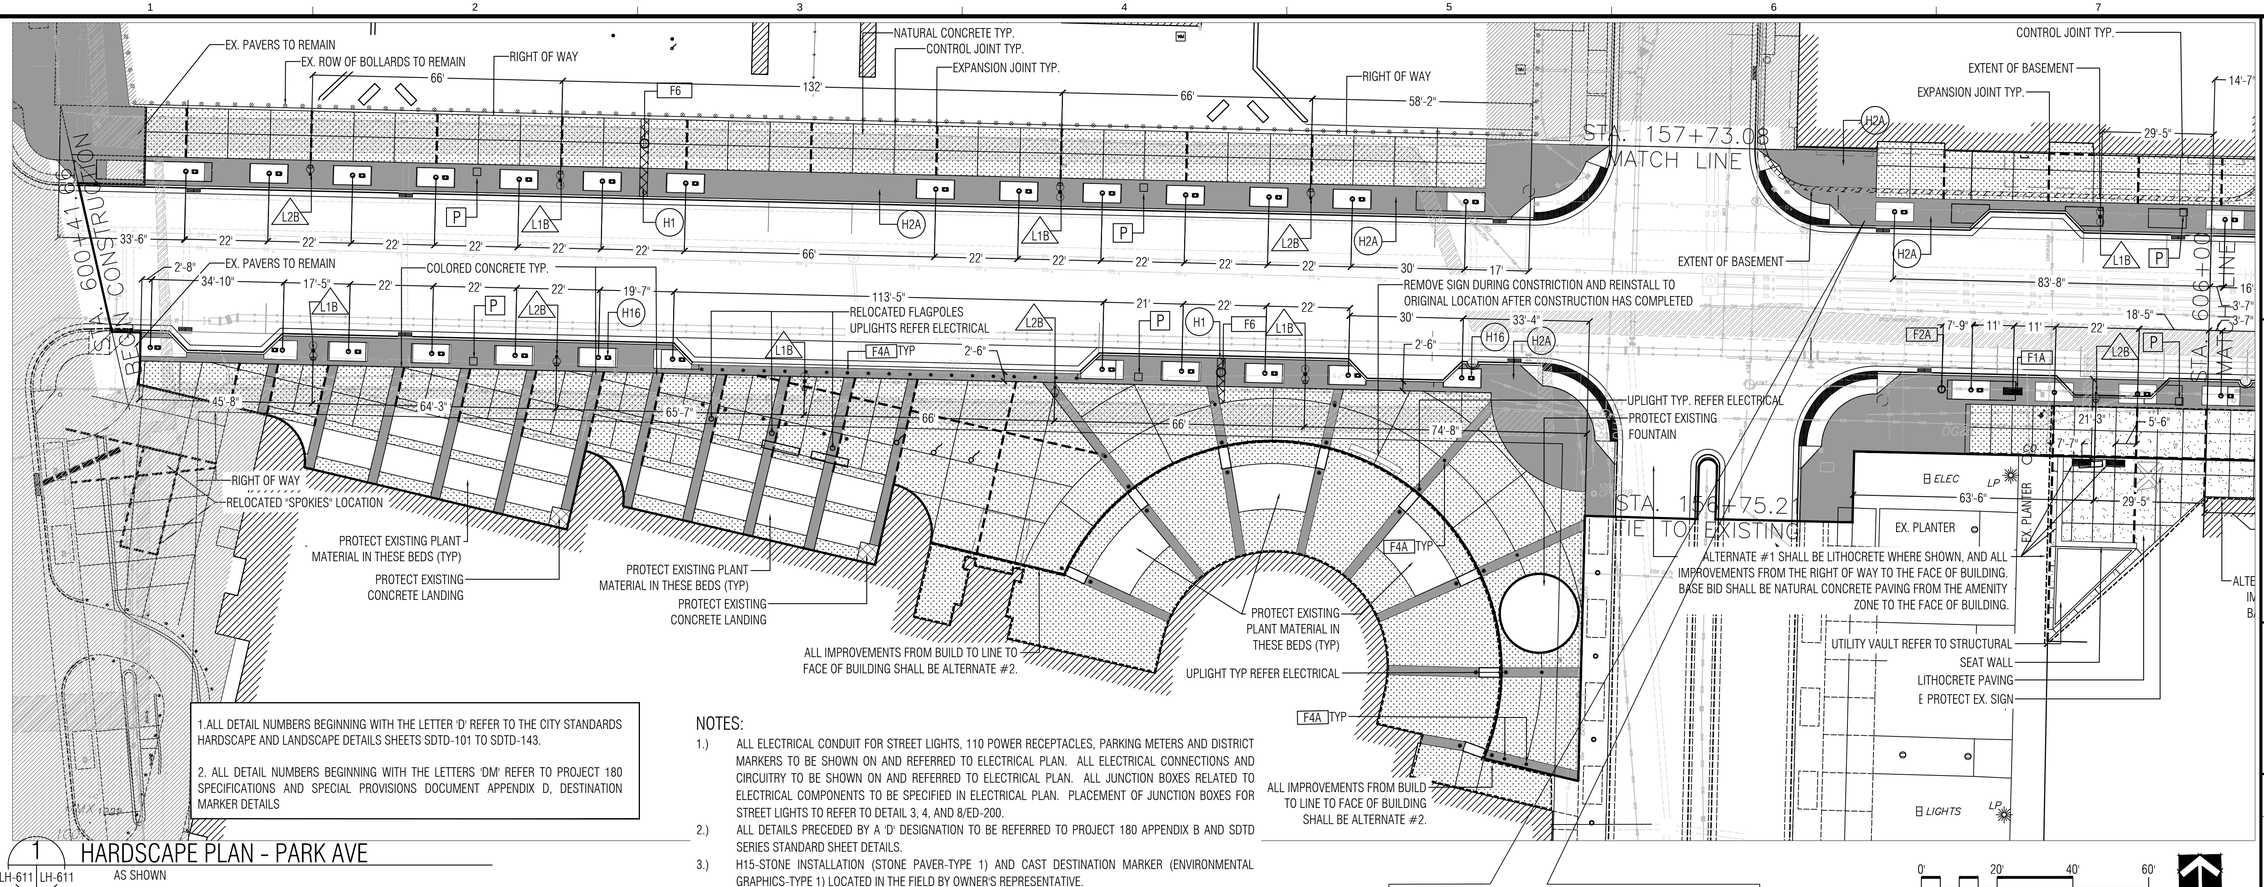

1.ALL DETAIL NUMBERS BEGINNING WITH THE LETTER 'D' REFER TO THE CITY STANDARDS HARDSCAPE AND LANDSCAPE DETAILS SHEETS SDTD-101 TO SDTD-143.

2. ALL DETAIL NUMBERS BEGINNING WITH THE LETTERS 'DM' REFER TO PROJECT 180 SPECIFICATIONS AND SPECIAL PROVISIONS DOCUMENT APPENDIX D, DESTINATION MARKER DETAILS

1 LH-611 | LH-611
HARDSCAPE PLAN - PARK AVE
AS SHOWN

NOTES:

1.) ALL ELECTRICAL CONDUIT FOR STREET LIGHTS, 110 POWER RECEPTACLES, PARKING METERS AND DISTRICT MARKERS TO BE SHOWN ON AND REFERRED TO ELECTRICAL PLAN. ALL ELECTRICAL CONNECTIONS AND CIRCUITRY TO BE SHOWN ON AND REFERRED TO ELECTRICAL PLAN. ALL JUNCTION BOXES RELATED TO ELECTRICAL COMPONENTS TO BE SPECIFIED IN ELECTRICAL PLAN. PLACEMENT OF JUNCTION BOXES FOR STREET LIGHTS TO REFER TO DETAIL 3, 4, AND 8/ED-200.
2.) ALL DETAILS PRECEDED BY A 'D' DESIGNATION TO BE REFERRED TO PROJECT 180 APPENDIX B AND SDTD SERIES STANDARD SHEET DETAILS.
3.) H15-STONE INSTALLATION (STONE PAVER-TYPE 1) AND CAST DESTINATION MARKER (ENVIRONMENTAL GRAPHICS-TYPE 1) LOCATED IN THE FIELD BY OWNER'S REPRESENTATIVE.
4.) CONCRETE SIDEWALK EXPANSION JOINT BETWEEN ALL EXISTING AND PROPOSED SIDEWALKS, BUILDINGS, AND OTHER STRUCTURES.
5.) IRRIGATION SHEETS: LI-SERIES
6.) LANDSCAPE SHEETS: LA-SERIES
7.) COORDINATE PLACEMENT OF TREE PLANTING AREAS WITH STREET JOINTING PATTERN/ALIGNMENT AT 11' AND 22' INTERVALS UNLESS OTHERWISE NOTED.
8.) COORDINATE WORK WITH CONSTRUCTION PHASING PLAN
9.) ALL DIMENSIONS FROM BACK OF CURB WHERE APPLICABLE.
10.) BUILD MOCKUP OF CONCRETE PAVER LAYOUT AND RECEIVE APPROVAL PRIOR TO CONSTRUCTION.
11.) SIDEWALKS AND PAVING EXTEND TO RIGHT OF WAY ALONG STREETS UNLESS NOTED OTHERWISE
12.) 110 POWER RECEPTACLES (H16) TO OCCUR AS SHOWN IN ALL TREE WELLS ALONG STREET UNLESS OTHERWISE NOTED. REFER TO DETAIL D082..

PAY QUANTITIES - HARDSCAPE

STANDARD BID ITEM NUMBER	DESCRIPTION	UNIT	QUANTITY
200-000	UNCLASSIFIED EXCAVATION	C.Y.	0
202-000	BORROW	C.Y.	0
304-004	MISCELLANEOUS CONCRETE PAVEMENT (PAVER UNDERLAYMENT)	S.Y.	0
314-003	CONCRETE UNIT PAVER-TYPE 1 (SPECIAL) (SP) (H2A-CONCRETE UNIT PAVER, 6"X12"X2 3/8", CHARCOAL)	S.F.	0
314-009	STONE PAVER - TYPE 1 (SPECIAL) (SP) (H1 OKLAHOMA STONE PAVING, 6' x 12" X 3", SUGAR LOAF	S.F.	0
729-021	ENVIRONMENTAL GRAPHIC - TYPE 1 DESTINATION MARKER (COMPLETE IN PLACE) (F6-CAST DESTINATION MARKER)(NEW CONSTRUCTION)	EA.	0
812-000	REMOVE PAVEMENT (CONC.)(4-INCH)	SY.	0
823-000	NATURAL CONCRETE	S.Y.	0
823-001	COLORED CONCRETE	S.Y.	0
829-000	REMOVE AND REPLACE EXISTING FLAGPOLE	EA.	0
833-000	UPLIGHT (SPECIAL)	EA	0
850-000	BENCH-TYPE 1 (COMPLETE IN PLACE)(SPECIAL)(SP)(F1A-BENCH W/BACK)	EA.	0
850-005	TRASH RECEPTACLE-TYPE 1 (SPECIAL)(SP)(F2A-TRASH RECEPTACLE)	EA.	0
850-017	BICYCLE RACK - TYPE 1 (SPECIAL)(SP)(F3A-BICYCLE RACK)	EA.	0

ALTERNATE #2- PAY QUANTITIES - HARDSCAPE

STANDARD BID ITEM NUMBER	DESCRIPTION	UNIT	QUANTITY
200-000	UNCLASSIFIED EXCAVATION	C.Y.	0
202-000	BORROW	C.Y.	0
812-000	REMOVE PAVEMENT (CONC.)(4-INCH)	SY.	0
823-000	NATURAL CONCRETE	S.Y.	0
823-001	COLORED CONCRETE	S.Y.	0
833-000	UPLIGHT (SPECIAL)	EA	0

HARDSCAPE KEY

SYM/KEY	DESCRIPTION	DETAIL
H2A	CONCRETE UNIT PAVER, 6"x12"x2-3/8", CHARCOAL	D002, D003, D001, D023, D028, D031A, D030, D031B, D115, D116, D120, D118, D119, D122, D121
H2B	CONCRETE UNIT PAVER, 6"x12"x2-3/8", NATURAL	D002, D003, D001, D023, D028, D031A, D030, D031B, D115, D116, D120, D118, D119, D122, D121
	NATURAL CONCRETE	D028,D029
	LITHOCRETE	
H1	STONE PAVER - TYPE 1 (SPECIAL) (SP) (H1 OKLAHOMA STONE PAVING, 6' x 12" X 3", SUGAR LOAF	DM02, DM03
	CONTROL JOINT	D027
	EXPANSION JOINT	D026

WARNING! EXISTING BASEMENT
SEE STRUCTURAL DETAILS FOR DEMOLITION INSTRUCTIONS

DO NOT OPERATE HEAVY EQUIPMENT OVER BASEMENT AREA

SIDEWALK REMOVAL TO BE DONE WITH EXTREME CARE TO NOT DAMAGE EXISTING BASEMENT CEILING

CONTRACTOR TO KEEP TO A MINIMUM THE TIME BETWEEN REMOVAL OF EXISTING SIDEWALK AND INSTALLATION OF NEW SIDEWALK.

CONTRACTOR TO PROTECT BASEMENT FROM EXPOSURE TO WATER UNTIL NEW SIDEWALK IS IN PLACE.

FOR WATERPROOFING, STRUCTURAL REPAIRS, AND SPECIAL CONSTRUCTION REQUIREMENTS OVER BASEMENTS, SEE STRUCTURAL NOTES, DETAILS, AND PAY QUANTITIES.

LIGHTING KEY

SYM	DESCRIPTION	DETAIL
L1B	STREET LIGHT, PEDESTRIAN LIGHT WITH INTEGRAL BANNER ARMS	D076,D077,D081
L2B	PEDESTRIAN LIGHT WITH INTEGRAL BANNER ARMS	D076,D077,D081
L	UPLIGHT	D076,D077,D081
H16	ELECTRICAL RECEPTACLE	REFER TO ELECTRICAL DRAWINGS

FURNISHING KEY

SYM/KEY	DESCRIPTION	DETAIL
F1A	BENCH W/BACK , 6' LENGTH, COMPLETE IN PLACE	D032A, D033, D034, D036
F2A	TRASH RECEPTACLE	DO46
F6	DESTINATION MARKER	DM01-??, DM02, DM03
P	PARKING METER	REFER TO ELECTRICAL DRAWINGS
	DETECTABLE WARNING PLATE	REFER TO CIVIL DRAWINGS
	BICYCLE RACK - TYPE 1	D071, D073
F4A	BOLLARD TYPE A, FIXED	D041

HOWARD-FAIRBAIRN SITE DESIGN, INC.
LANDSCAPE ARCHITECTURE/ SITE PLANNING
3100 N.W. 149TH Street
OKLAHOMA CITY, OK 73134
PHONE: (405) 752-8018
FAX: (405) 752-8701

CLS Landscape Architects
825 NORTH BROADWAY, SUITE 315
OKLAHOMA CITY, OK 73102
PHONE: (405) 525-2220
FAX: (405) 525-2260

PROJECT180 TRANSFORMING 180 ACRES OF DOWNTOWN

PRELIMINARY
THIS DOCUMENT IS PRELIMINARY IN NATURE AND IS NOT A FINAL, SIGNED AND SEALED DOCUMENT

MARK	DATE	DESCRIPTION	BY

Client: CITY OF OKLAHOMA CITY
Proj. Loc.: DOWNTOWN OKLAHOMA CITY
PROJECT 180
TRANSFORMING 180 ACRES OF DOWNTOWN

HARDSCAPE PLAN
PARK AVENUE

Project No.:	PC-0395(14)
Designed By:	
Drawn By:	BAP
Checked By:	CLS

LH-611
Sheet XXX of XXX

1/6/2014 2:06:43 PM - Z:\AOK\CISTREETSCAPEPACKAGE 7\DWGS\HABASE.DWG - BRIAN